


## MEZZANINE FLOOR PLAN

SCALE 1/16 = 1-0"

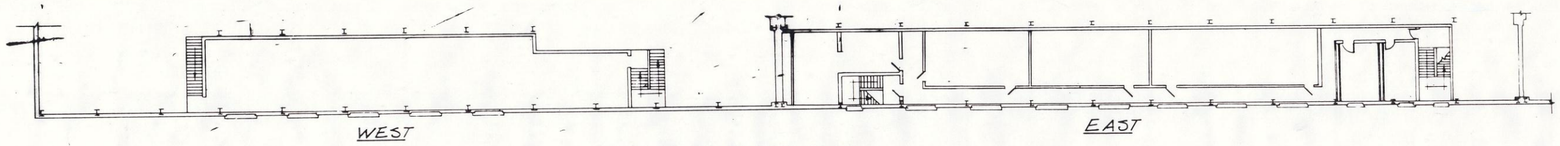


## FLOOR PLAN - BLDG 718

SCALE: 1/16" = 1'-0"

100,000 SF TOTAL
-10,800 OFFICE/MECH
89,200 WAREHOUSE
86,000 OPEN WAREHOUSE

2ND FLOOR 14,900 OFFICES
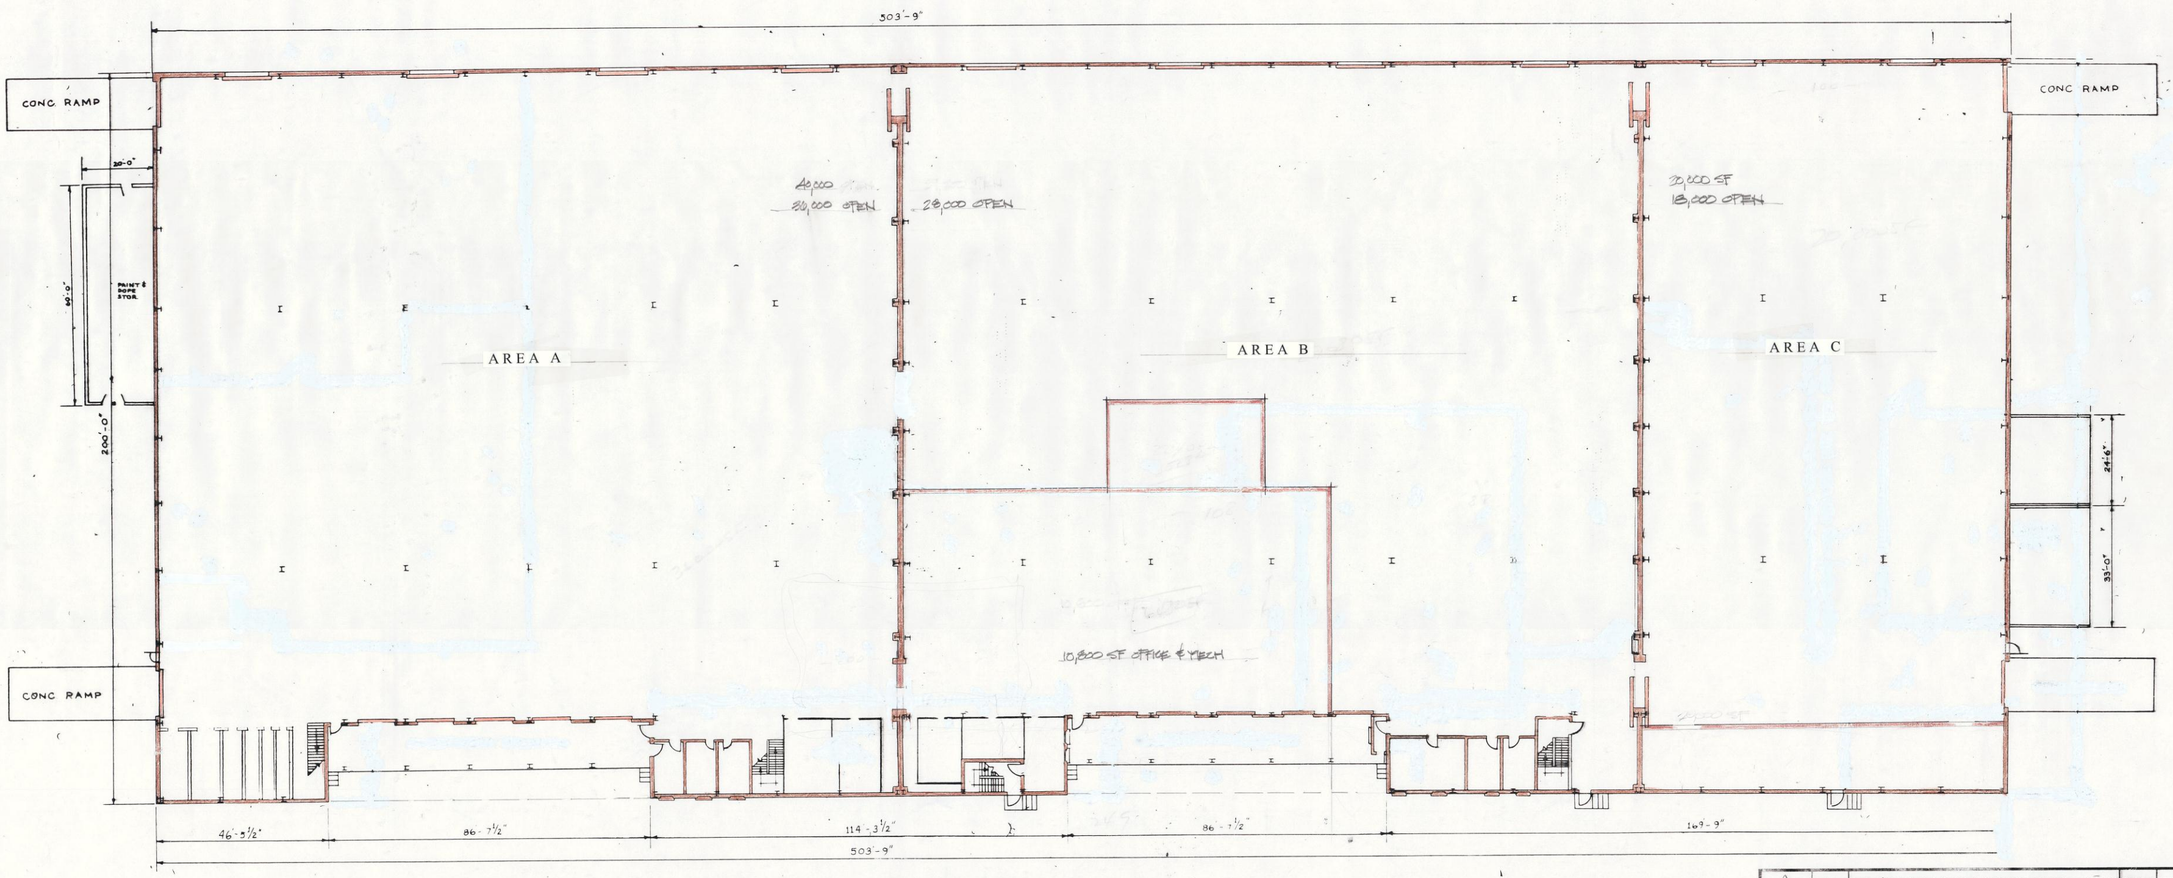
| SYMBOL | ZONE | DESCRIPTION | DATE | APPROVAL |
|---|---|---|---|---|
| | | REVISIONS | | |
| 4 | | SECURITY FENCE ADDED PER WO # 01639 | FEB 87 | |
| 3 | | SECURITY AREA ADDED PER WO # 10879 | MAR 77 | |
| | | UPDATED | APR 77 | |
| 2 | | SECURITY FENCE ADDED PER WO # 81152 | MAY 82 | |

UNITED STATES AIR FORCE — AIR TRAINING COMMAND

CHANUTE AIR FORCE BASE
RANTOUL - ILLINOIS
OFFICE OF CIVIL ENGINEERING

DRAWN BY
DESIGNED BY
RECOMMENDED CHIEF ENGR
RECOMMENDED TECH ADVISOR
CHECKED

PROJECT NUMBER

FLOOR PLAN
BLDG. 718

718

SUBMITTED — DATE
RANK OR POSITION TITLE — BASE ENGINEER
USING AGENCY
APPROVED — RANK — DATE
DATE DISAPPROVED FOR REASONS — SCALE IN — DRAWING NUMBER 5/H
DATE — SHEET

REVIEW APPROVALS

APPROVED FOR — DATE

APPROVED FOR — DATE

FOR USE BY MAJOR COMMAND HEADQUARTERS AND USAF ONLY